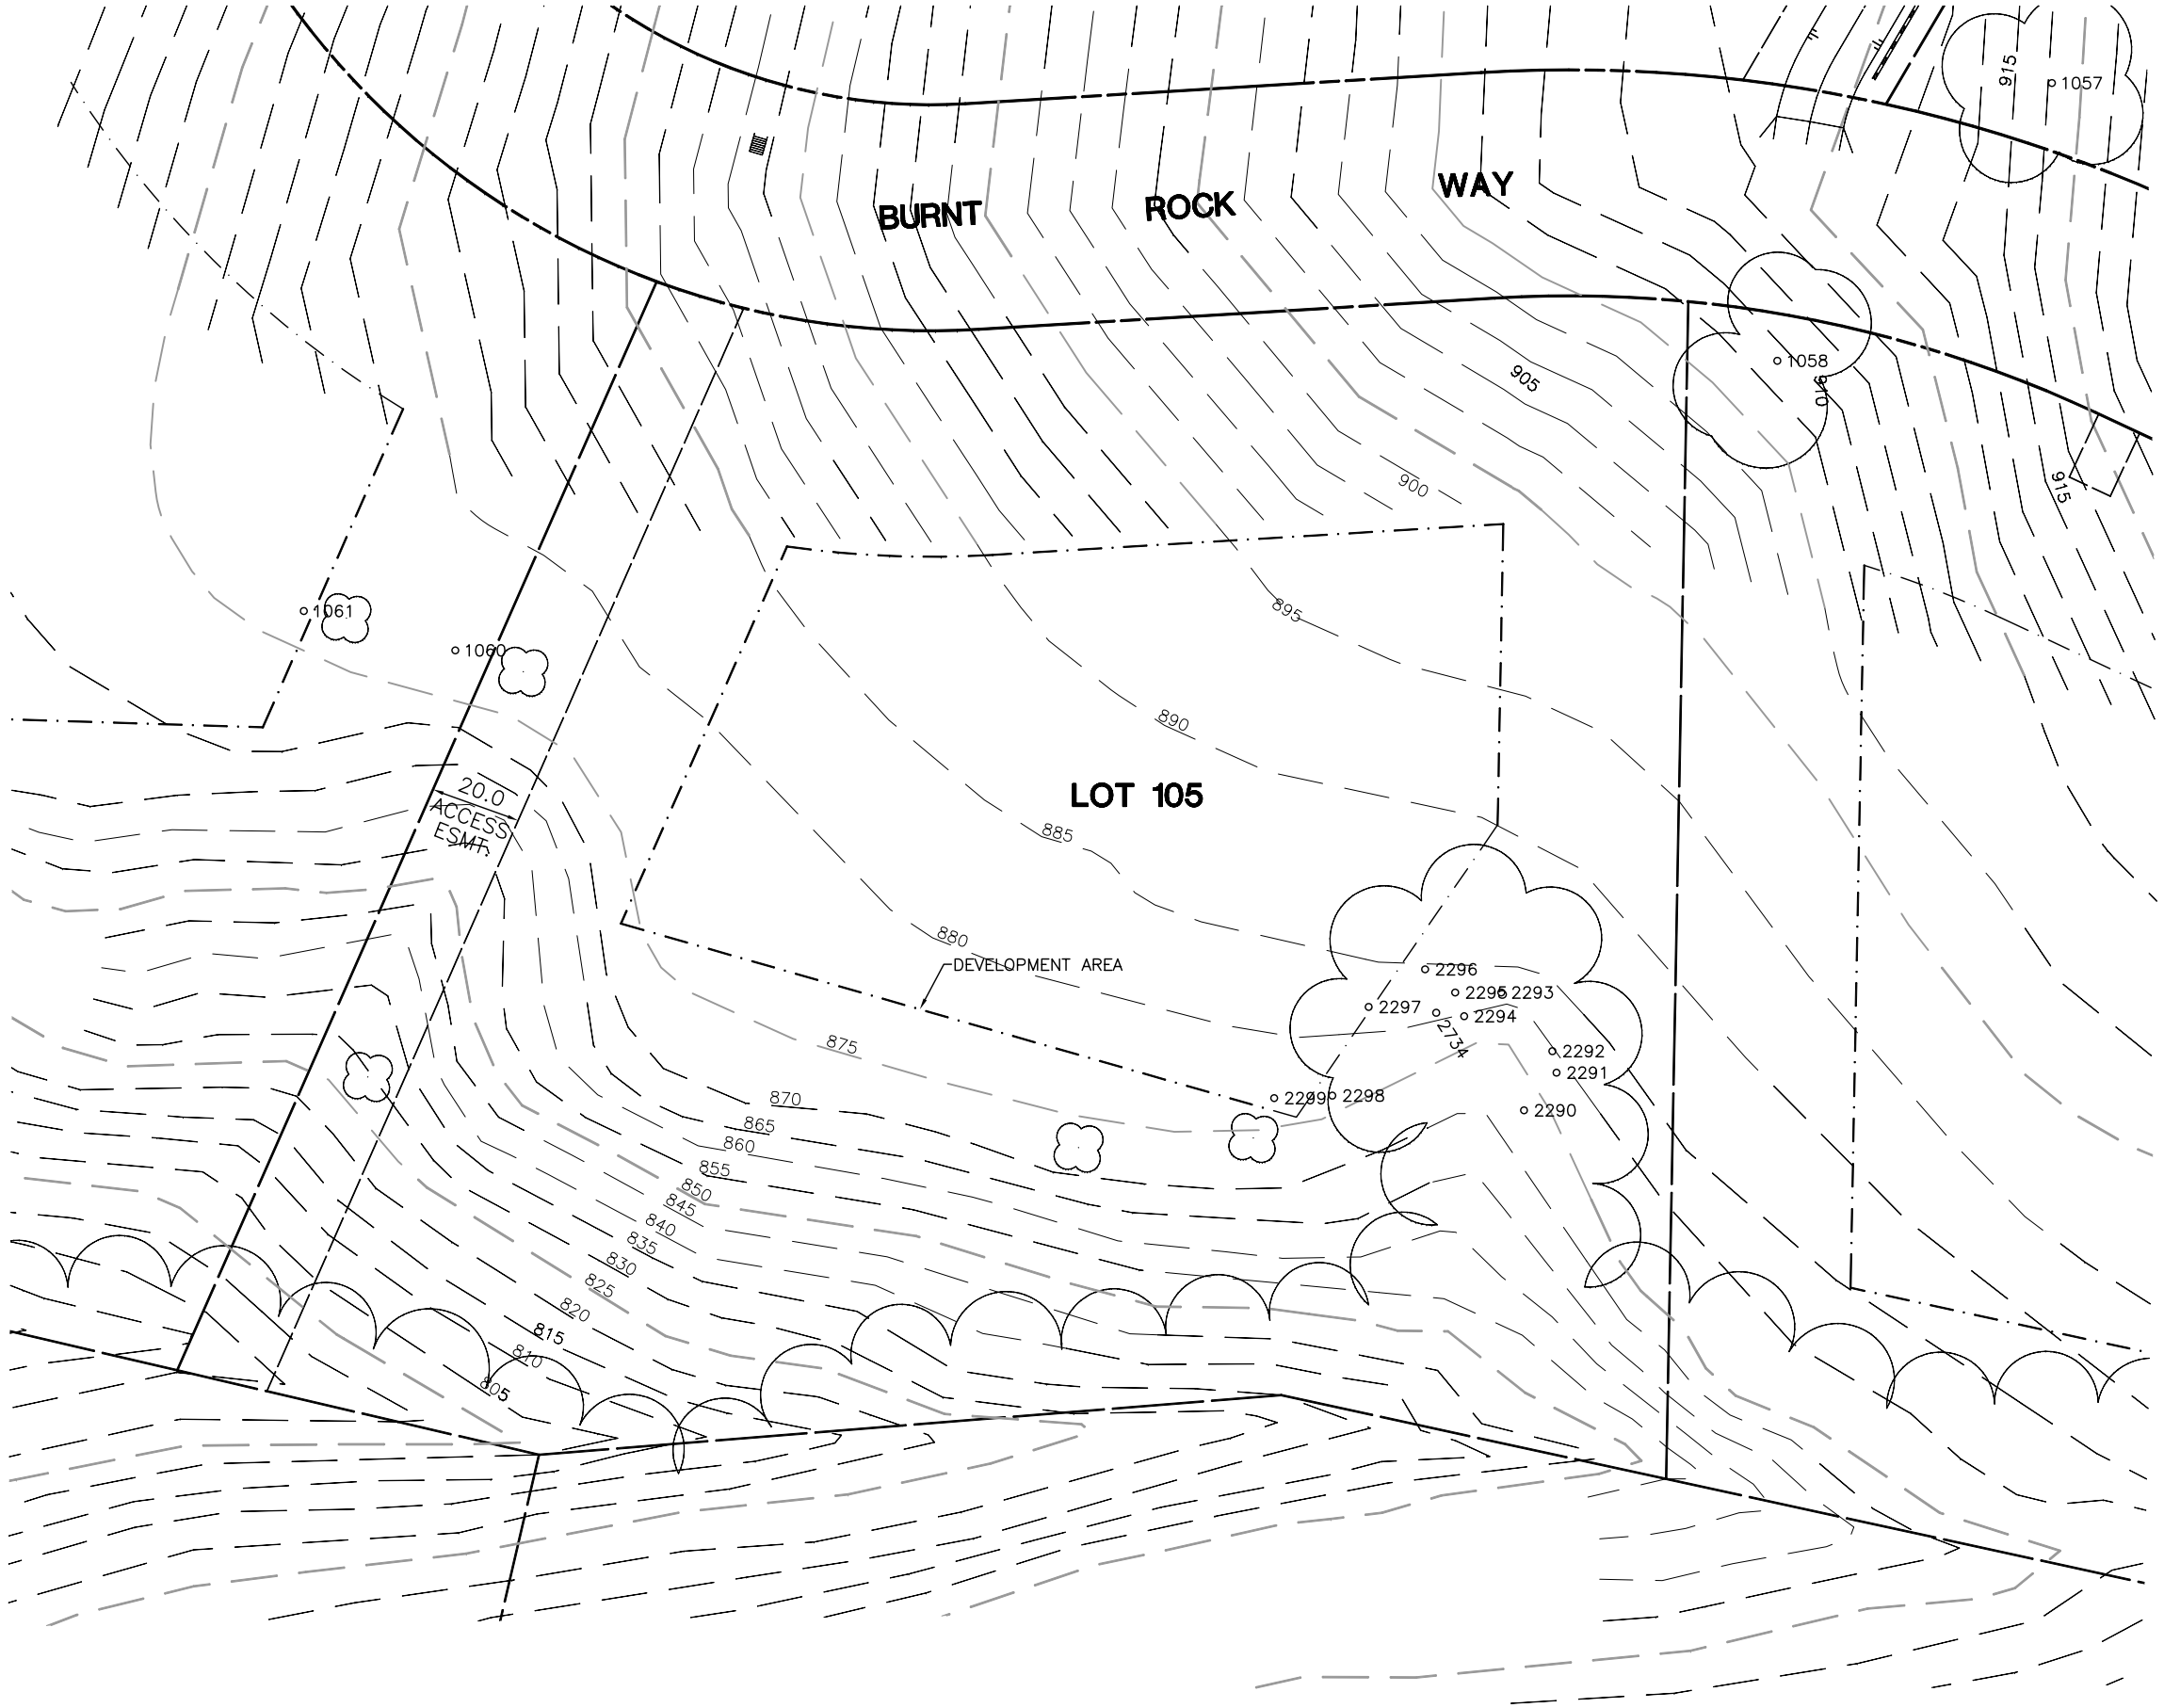

Lot 105				
Tree	Diameter	Type	Health	Must Save (visual mitigation)
2290	16	BLUE	36%	X
2291	13	BLUE	32%	X
2292	8	BLUE	24%	X
2293	9	BLUE	12%	X
2294	12	BLUE	16%	X
2295	15	BLUE	28%	X
2296	26	BLUE	72%	X
2297	10	BLUE	28%	X
2298	6	BLUE	28%	X
2299	14	BLUE	28%	X
2734	5	BLUE	13%	X

20 SCALE
20 0 20 40

NOTE:
TREE DATA BASED ON OAK TREE ASSESSMENT BY JACK BRAZEAL ON 10.24.00.

NOTE:
ALL TREES OUTSIDE OF BUILDING ENVELOPE TO BE PROTECTED. TREES MAY BE REMOVED BY PERMIT IF NECESSARY FOR DRIVEWAY ACCESS BUT REMOVAL WILL BE MINIMIZED.

NOTE:
ALL TREE LOCATIONS WITHIN BUILDING ENVELOPE TO BE VERIFIED PRIOR TO PERMITTING

32234-000\ALTHOUSE\LOTS\ PLT'D: 7/26/02

REV.	BY	DATE	DESCRIPTION

eda design professionals
civil engineers • land surveyors • land planners
1998 santa barbara st • san luis obispo, ca 93401
ph: 805/549-8658 • email: eda@edainc.com

INDIVIDUAL SITE PLANS
SANTA YSABEL RANCH
COAL 99-0229
LOT 105

SHEET 1 OF 1