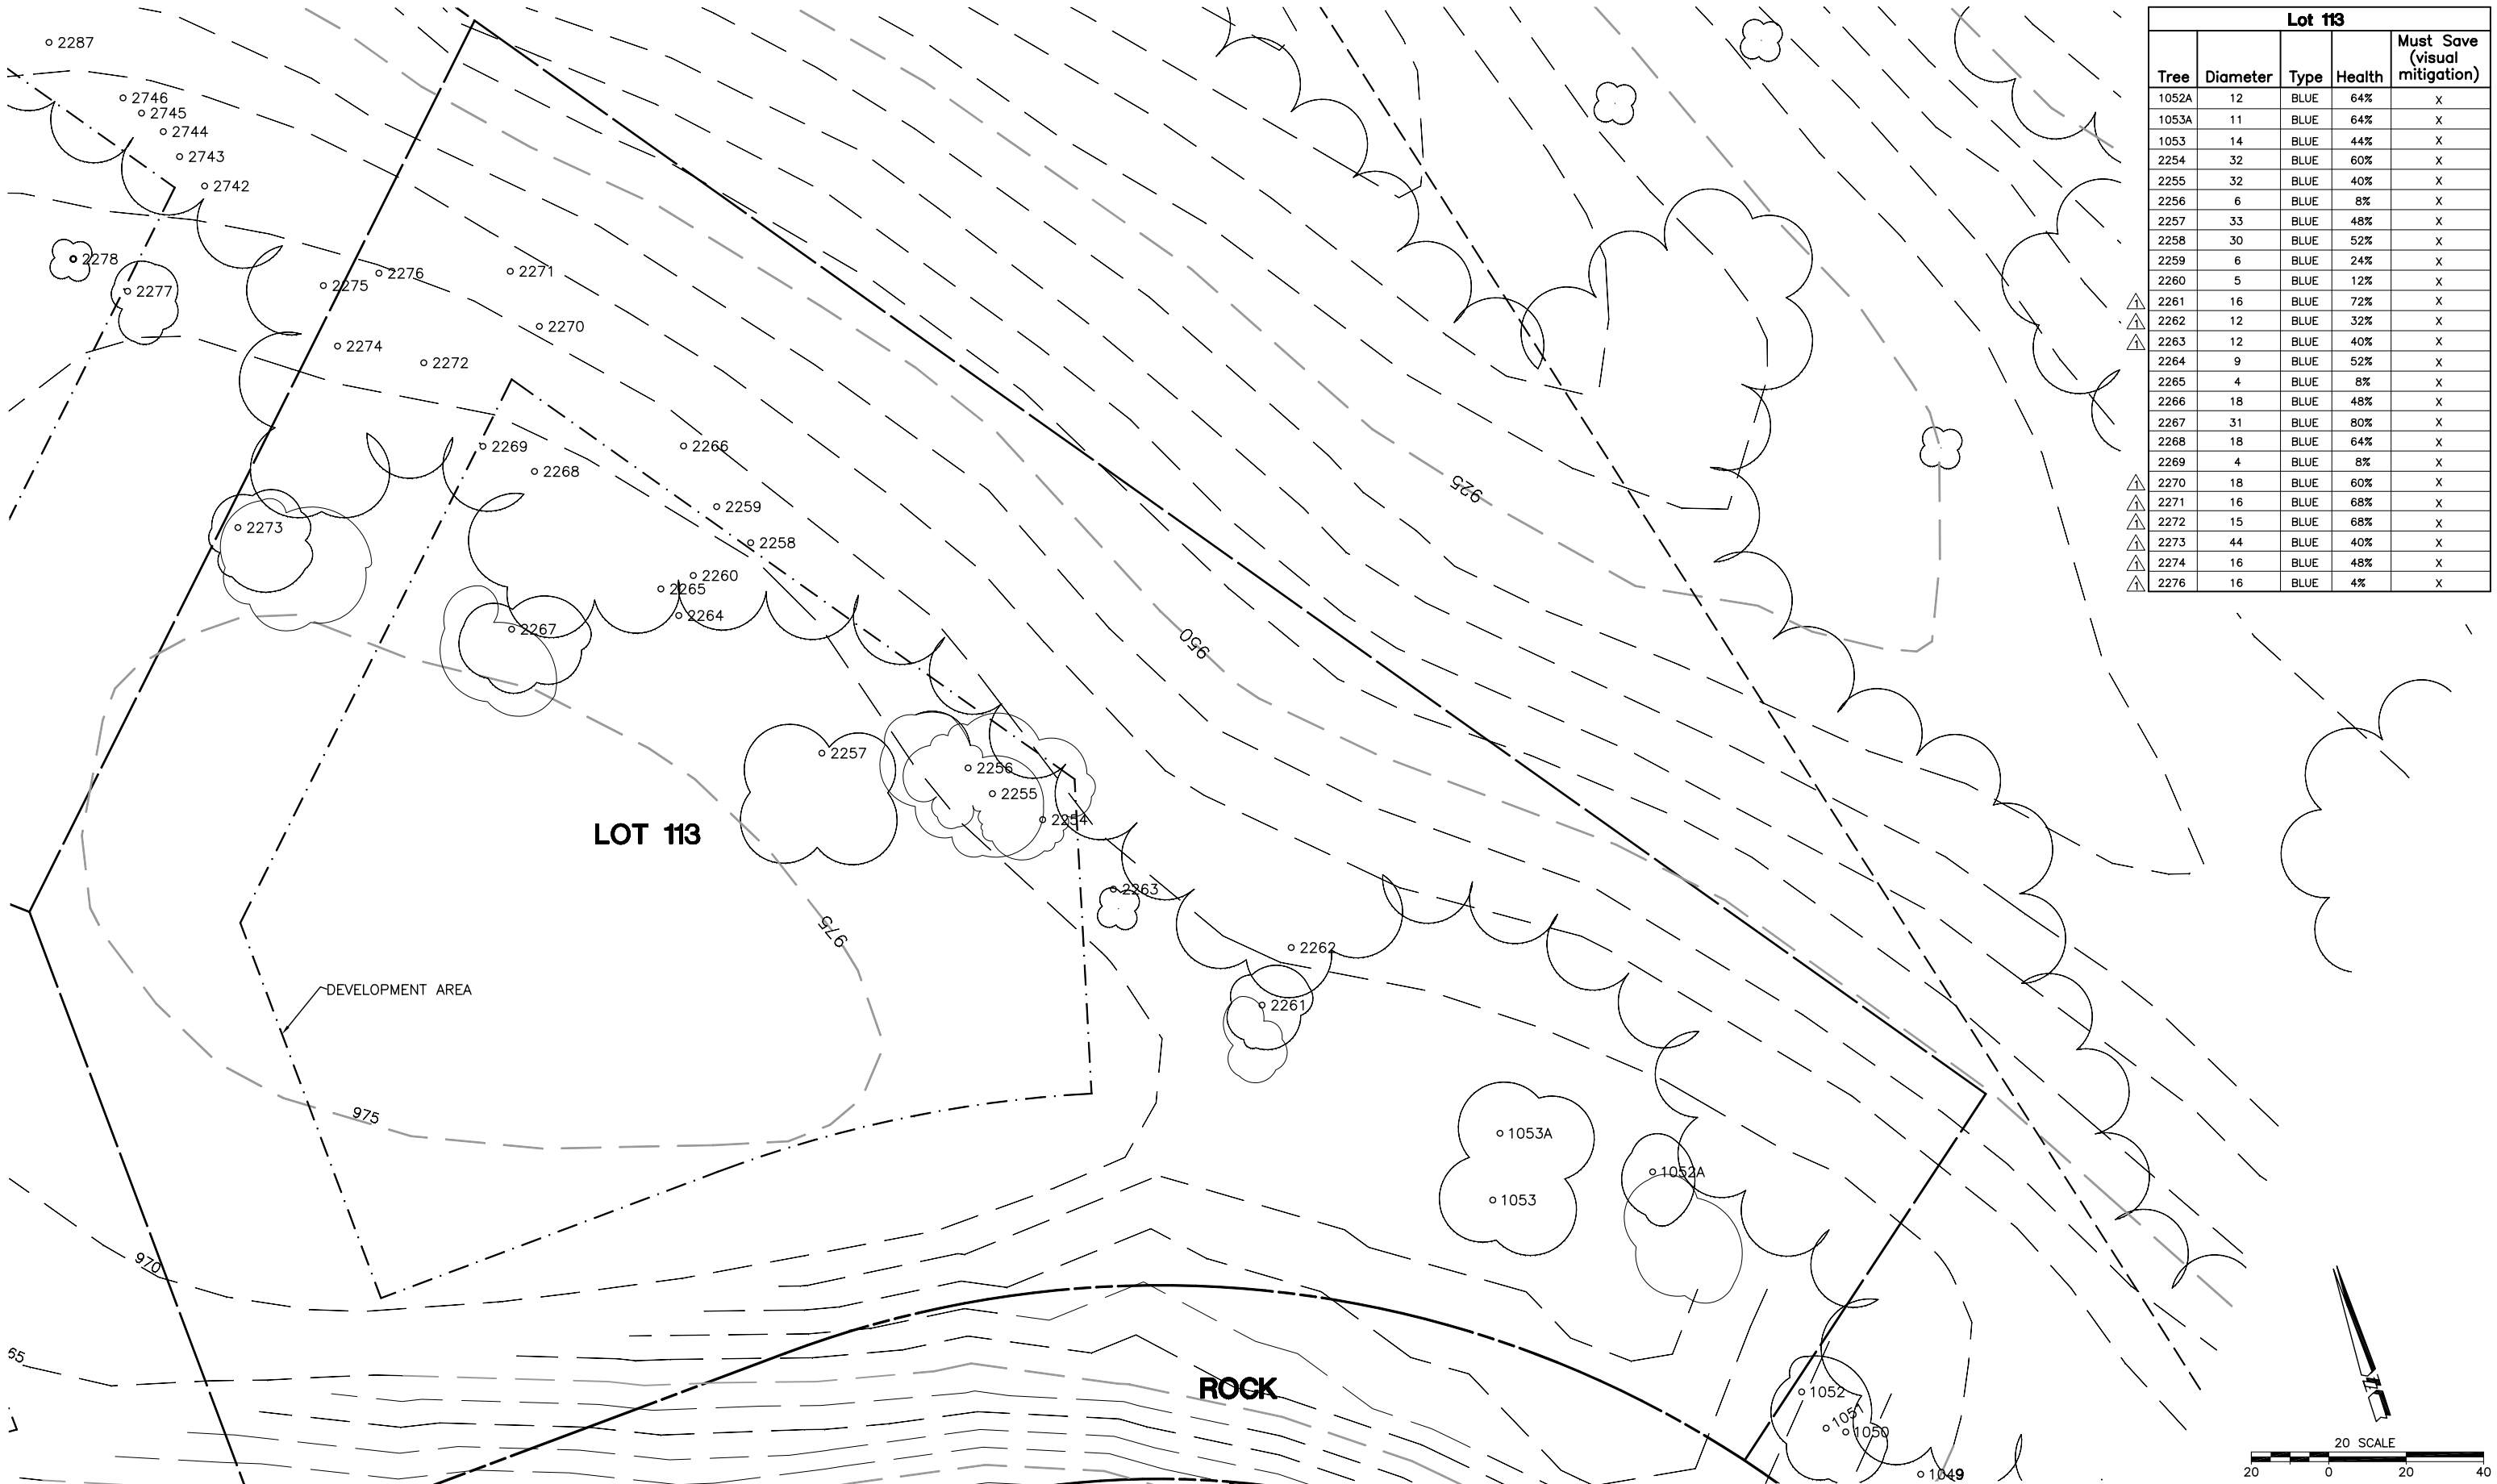

Lot 113				
Tree	Diameter	Type	Health	Must Save (visual mitigation)
1052A	12	BLUE	64%	X
1053A	11	BLUE	64%	X
1053	14	BLUE	44%	X
2254	32	BLUE	60%	X
2255	32	BLUE	40%	X
2256	6	BLUE	8%	X
2257	33	BLUE	48%	X
2258	30	BLUE	52%	X
2259	6	BLUE	24%	X
2260	5	BLUE	12%	X
1 2261	16	BLUE	72%	X
1 2262	12	BLUE	32%	X
1 2263	12	BLUE	40%	X
2264	9	BLUE	52%	X
2265	4	BLUE	8%	X
2266	18	BLUE	48%	X
2267	31	BLUE	80%	X
2268	18	BLUE	64%	X
2269	4	BLUE	8%	X
1 2270	18	BLUE	60%	X
1 2271	16	BLUE	68%	X
1 2272	15	BLUE	68%	X
1 2273	44	BLUE	40%	X
1 2274	16	BLUE	48%	X
1 2276	16	BLUE	4%	X

NOTE:
TREE DATA BASED ON OAK TREE ASSESSMENT BY JACK BRAZEAL ON 10.24.00.

NOTE:
ALL TREES OUTSIDE OF BUILDING ENVELOPE TO BE PROTECTED. TREES MAY BE REMOVED BY PERMIT IF NECESSARY FOR DRIVEWAY ACCESS BUT REMOVAL WILL BE MINIMIZED.

NOTE:
ALL TREE LOCATIONS WITHIN BUILDING ENVELOPE TO BE VERIFIED PRIOR TO PERMITTING

32234-000\ALTHOUSE\LOTS\ PLT'D: 7/26/02

REV.	BY	DATE	DESCRIPTION
1		05.16.03	PER CONDITIONS

eda design professionals
civil engineers • land surveyors • land planners
1998 santa barbara st • san luis obispo, ca 93401
ph: 805/549-8658 • email: eda@edainc.com

INDIVIDUAL SITE PLANS
SANTA YSABEL RANCH
COAL 99-0229
LOT 113

SHEET 1 OF 1