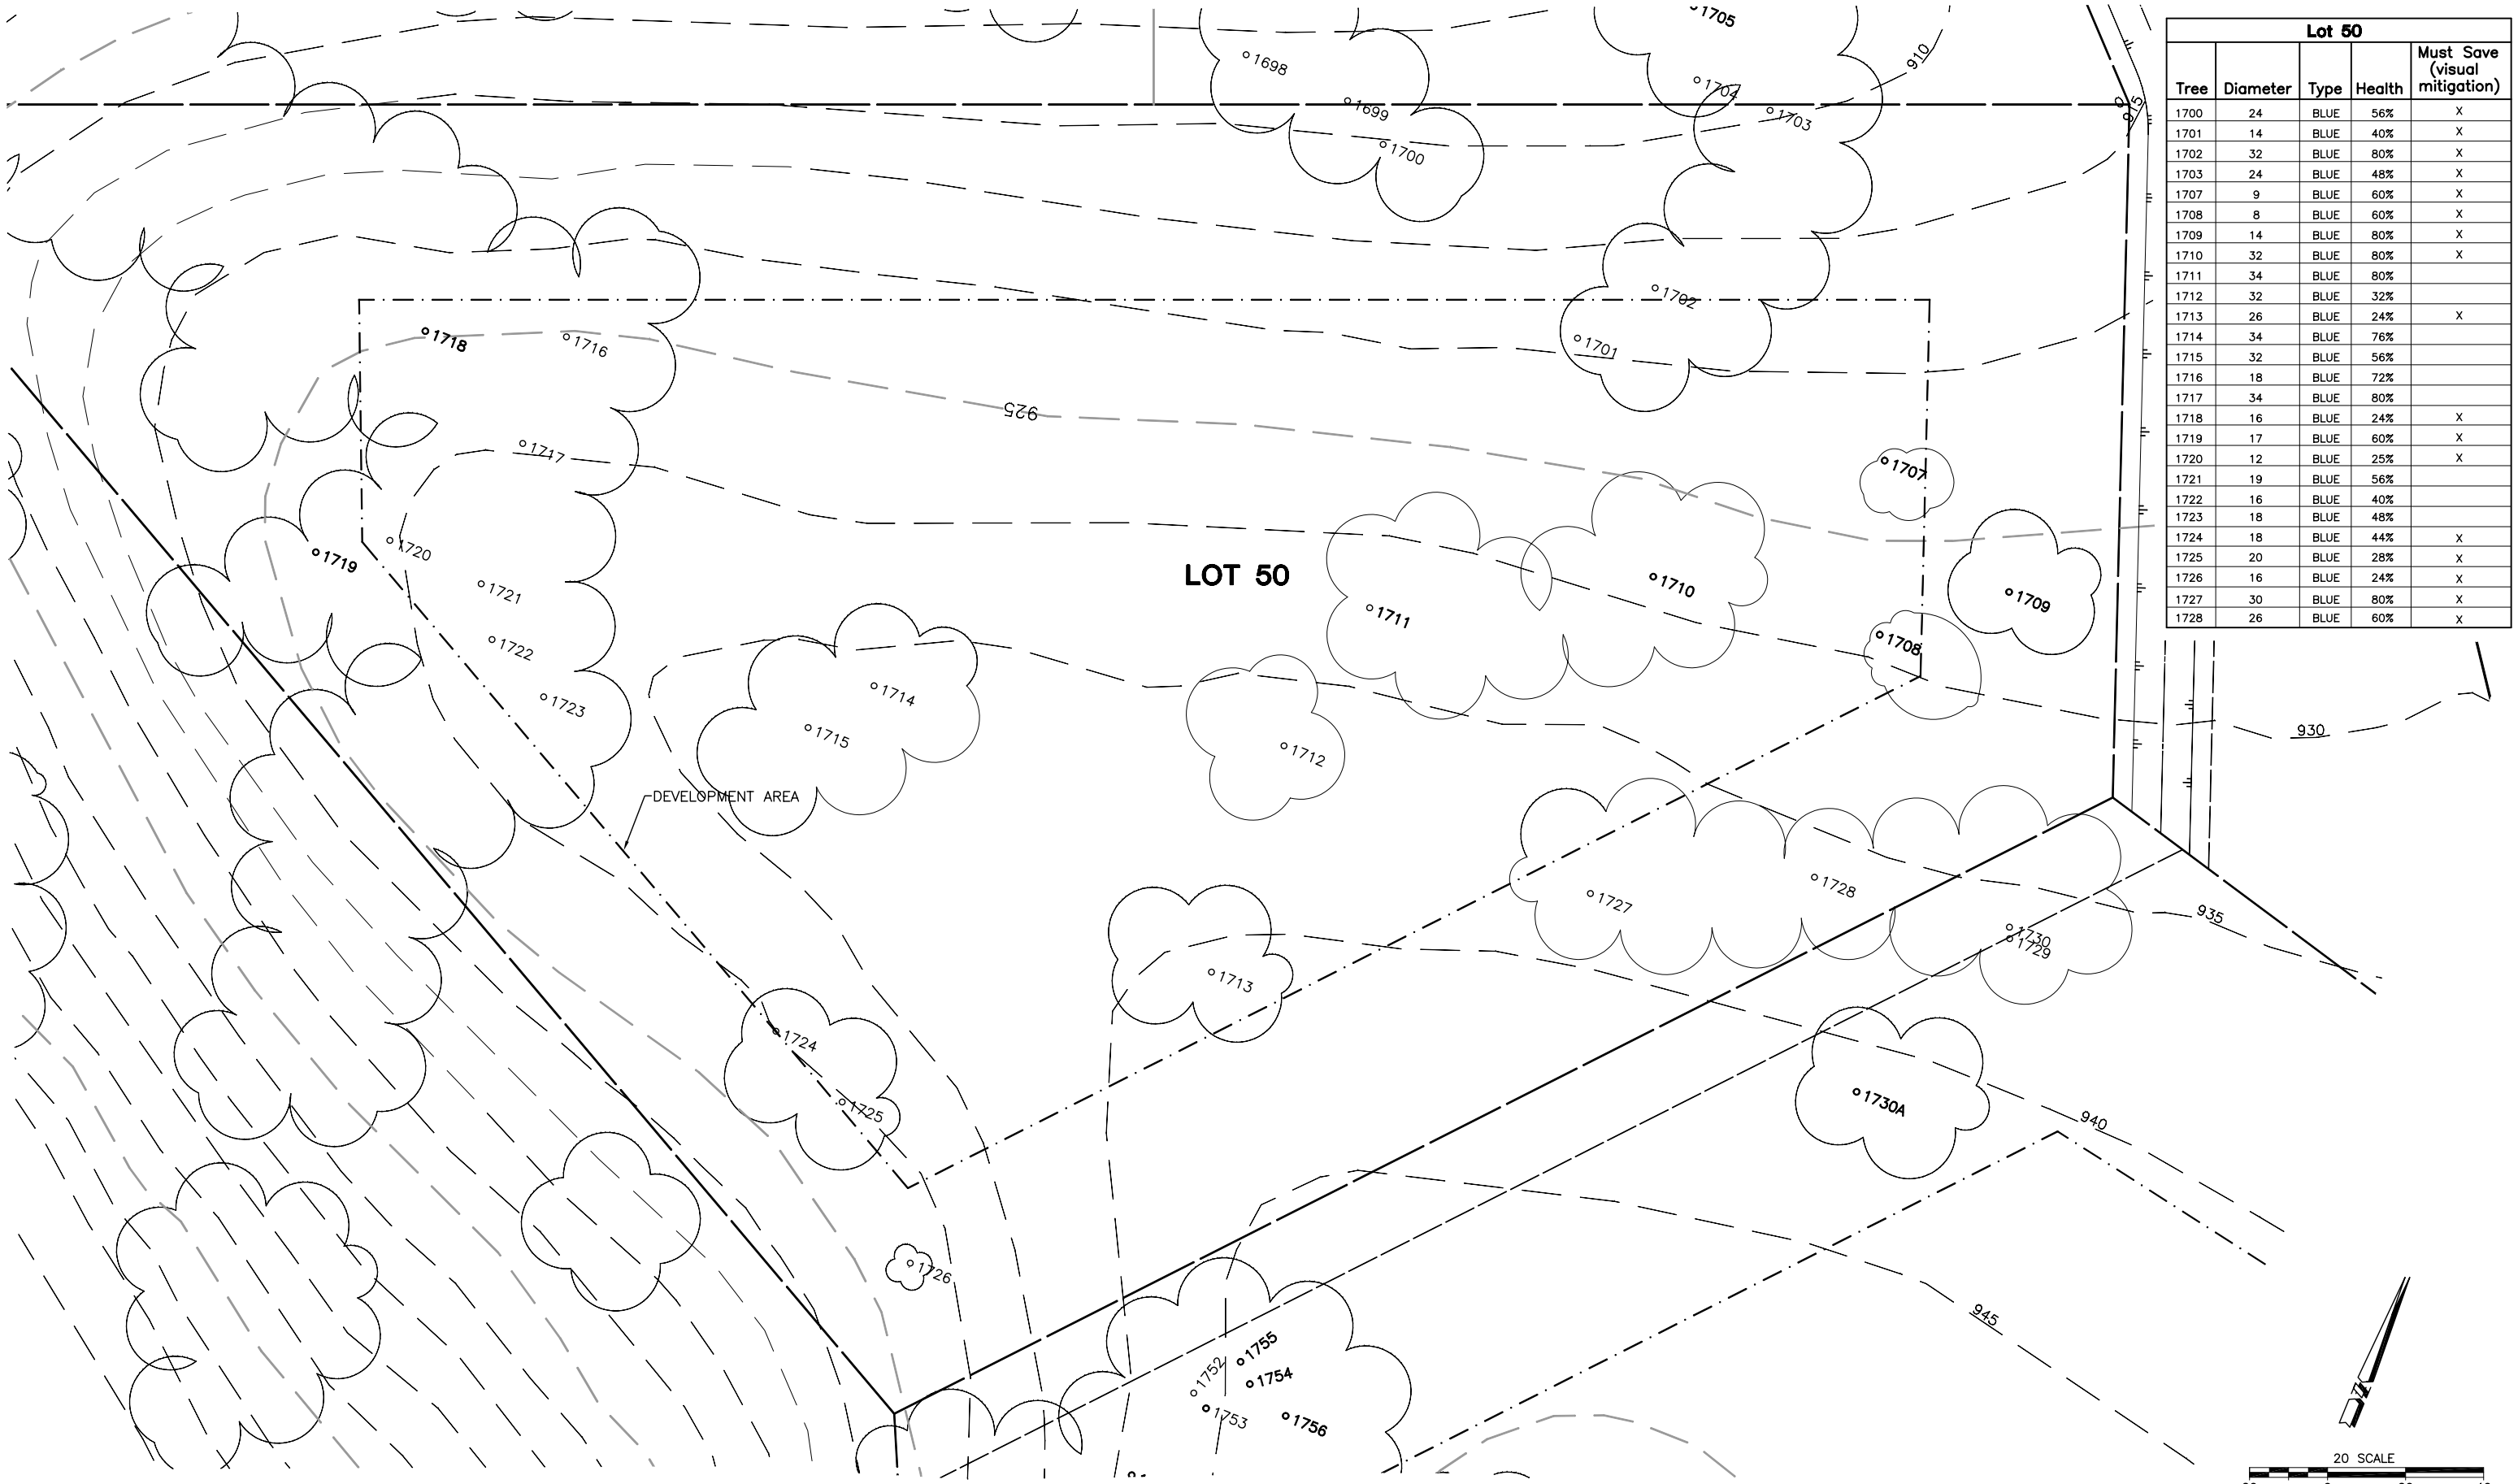

Lot 50				
Tree	Diameter	Type	Health	Must Save (visual mitigation)
1700	24	BLUE	56%	X
1701	14	BLUE	40%	X
1702	32	BLUE	80%	X
1703	24	BLUE	48%	X
1707	9	BLUE	60%	X
1708	8	BLUE	60%	X
1709	14	BLUE	80%	X
1710	32	BLUE	80%	X
1711	34	BLUE	80%	
1712	32	BLUE	32%	
1713	26	BLUE	24%	X
1714	34	BLUE	76%	
1715	32	BLUE	56%	
1716	18	BLUE	72%	
1717	34	BLUE	80%	
1718	16	BLUE	24%	X
1719	17	BLUE	60%	X
1720	12	BLUE	25%	X
1721	19	BLUE	56%	
1722	16	BLUE	40%	
1723	18	BLUE	48%	
1724	18	BLUE	44%	X
1725	20	BLUE	28%	X
1726	16	BLUE	24%	X
1727	30	BLUE	80%	X
1728	26	BLUE	60%	X

NOTE:
TREE DATA BASED ON OAK TREE ASSESSMENT BY JACK BRAZEAL ON 10.24.00.

NOTE:
ALL TREES OUTSIDE OF BUILDING ENVELOPE TO BE PROTECTED. TREES MAY BE REMOVED BY PERMIT IF NECESSARY FOR DRIVEWAY ACCESS BUT REMOVAL WILL BE MINIMIZED.

NOTE:
ALL TREE LOCATIONS WITHIN BUILDING ENVELOPE TO BE VERIFIED PRIOR TO PERMITTING

32234-000\ALTHOUSE\LOTS\ PLT'D: 7/26/02

REV.	BY	DATE	DESCRIPTION

eda design professionals
civil engineers • land surveyors • land planners
1998 santa barbara st • san luis obispo, ca 93401
ph: 805/549-8658 • email: eda@edainc.com

INDIVIDUAL SITE PLANS
SANTA YSABEL RANCH
COAL 99-0229
LOT 50

SHEET 1 OF 1