Lot 87				
Tree	Diameter	Type	Health	Must Save (visual mitigation)
795	9	BLUE	24%	X
796	11	BLUE	24%	X
797	10	BLUE	32%	X
802	20	BLUE	80%	X
803	16	BLUE	76%	X
804	21	BLUE	76%	
805	16	BLUE	64%	
806	13	BLUE	56%	
807	17	BLUE	72%	X
808	22	BLUE	76%	
809	26	BLUE	80%	X
810	12	BLUE	80%	X
1 2069	11	BLUE	30%	X
1 2068	20	BLUE	20%	X
1 2067	20	BLUE	40%	X
2607	36	BLUE	15%	LRG CAVITY
1 2608	10	BLUE	30%	X
1 2606	12	BLUE	25%	X
1 2605	12	BLUE	30%	X
1 2073	16	BLUE	35%	X
1 2074	21	BLUE	30%	X
1 2076	18	BLUE	35%	X
1 2075	14	BLUE	20%	X
1 2601	12	BLUE	40%	X

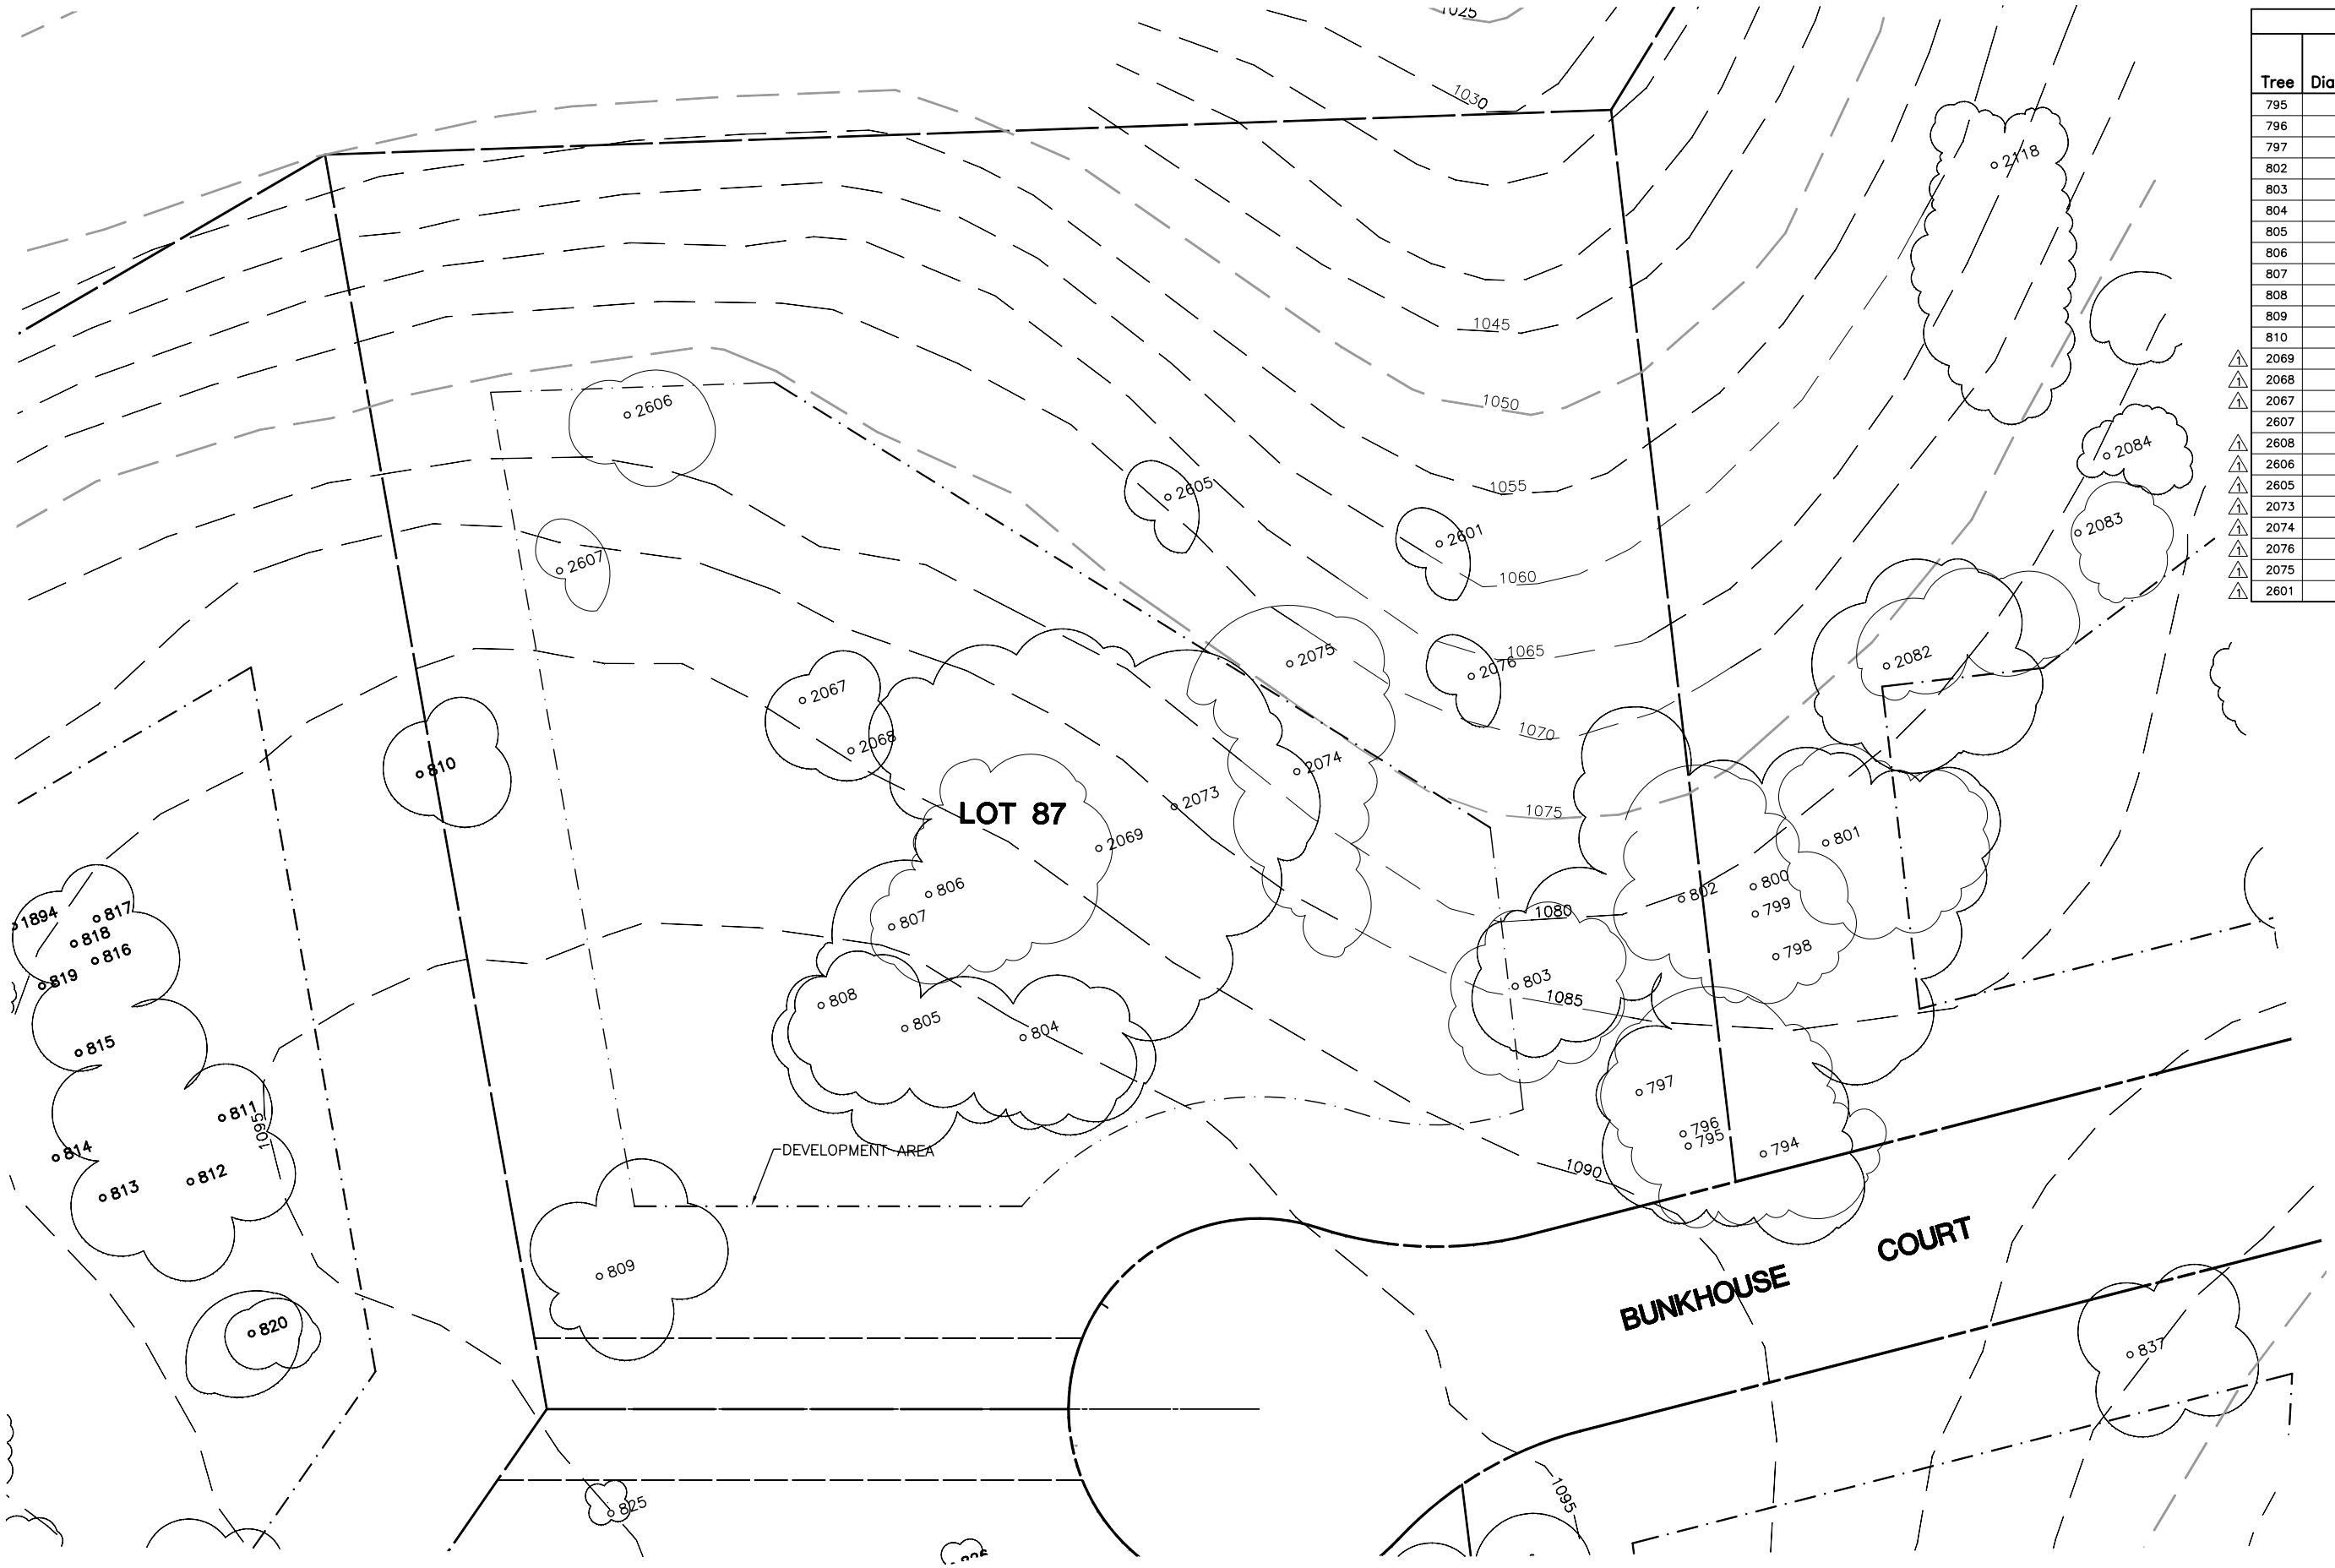

NOTE:
TREE DATA BASED ON OAK TREE ASSESSMENT BY JACK BRAZEAL ON 10.24.00.

NOTE:
ALL TREES OUTSIDE OF BUILDING ENVELOPE TO BE PROTECTED. TREES MAY BE REMOVED BY PERMIT IF NECESSARY FOR DRIVEWAY ACCESS BUT REMOVAL WILL BE MINIMIZED.

NOTE:
ALL TREE LOCATIONS WITHIN BUILDING ENVELOPE TO BE VERIFIED PRIOR TO PERMITTING

32234-000\ALTHOUSE\LOTS\ PLT'D: 7/26/02

REV.	BY	DATE	DESCRIPTION
1		05.16.03	PER CONDITIONS

eda design professionals
civil engineers • land surveyors • land planners
1998 santa barbara st • san luis obispo, ca 93401
ph: 805/549-8658 • email: eda@edainc.com

INDIVIDUAL SITE PLANS
SANTA YSABEL RANCH
COAL 99-0229
LOT 87

SHEET 1 OF 1